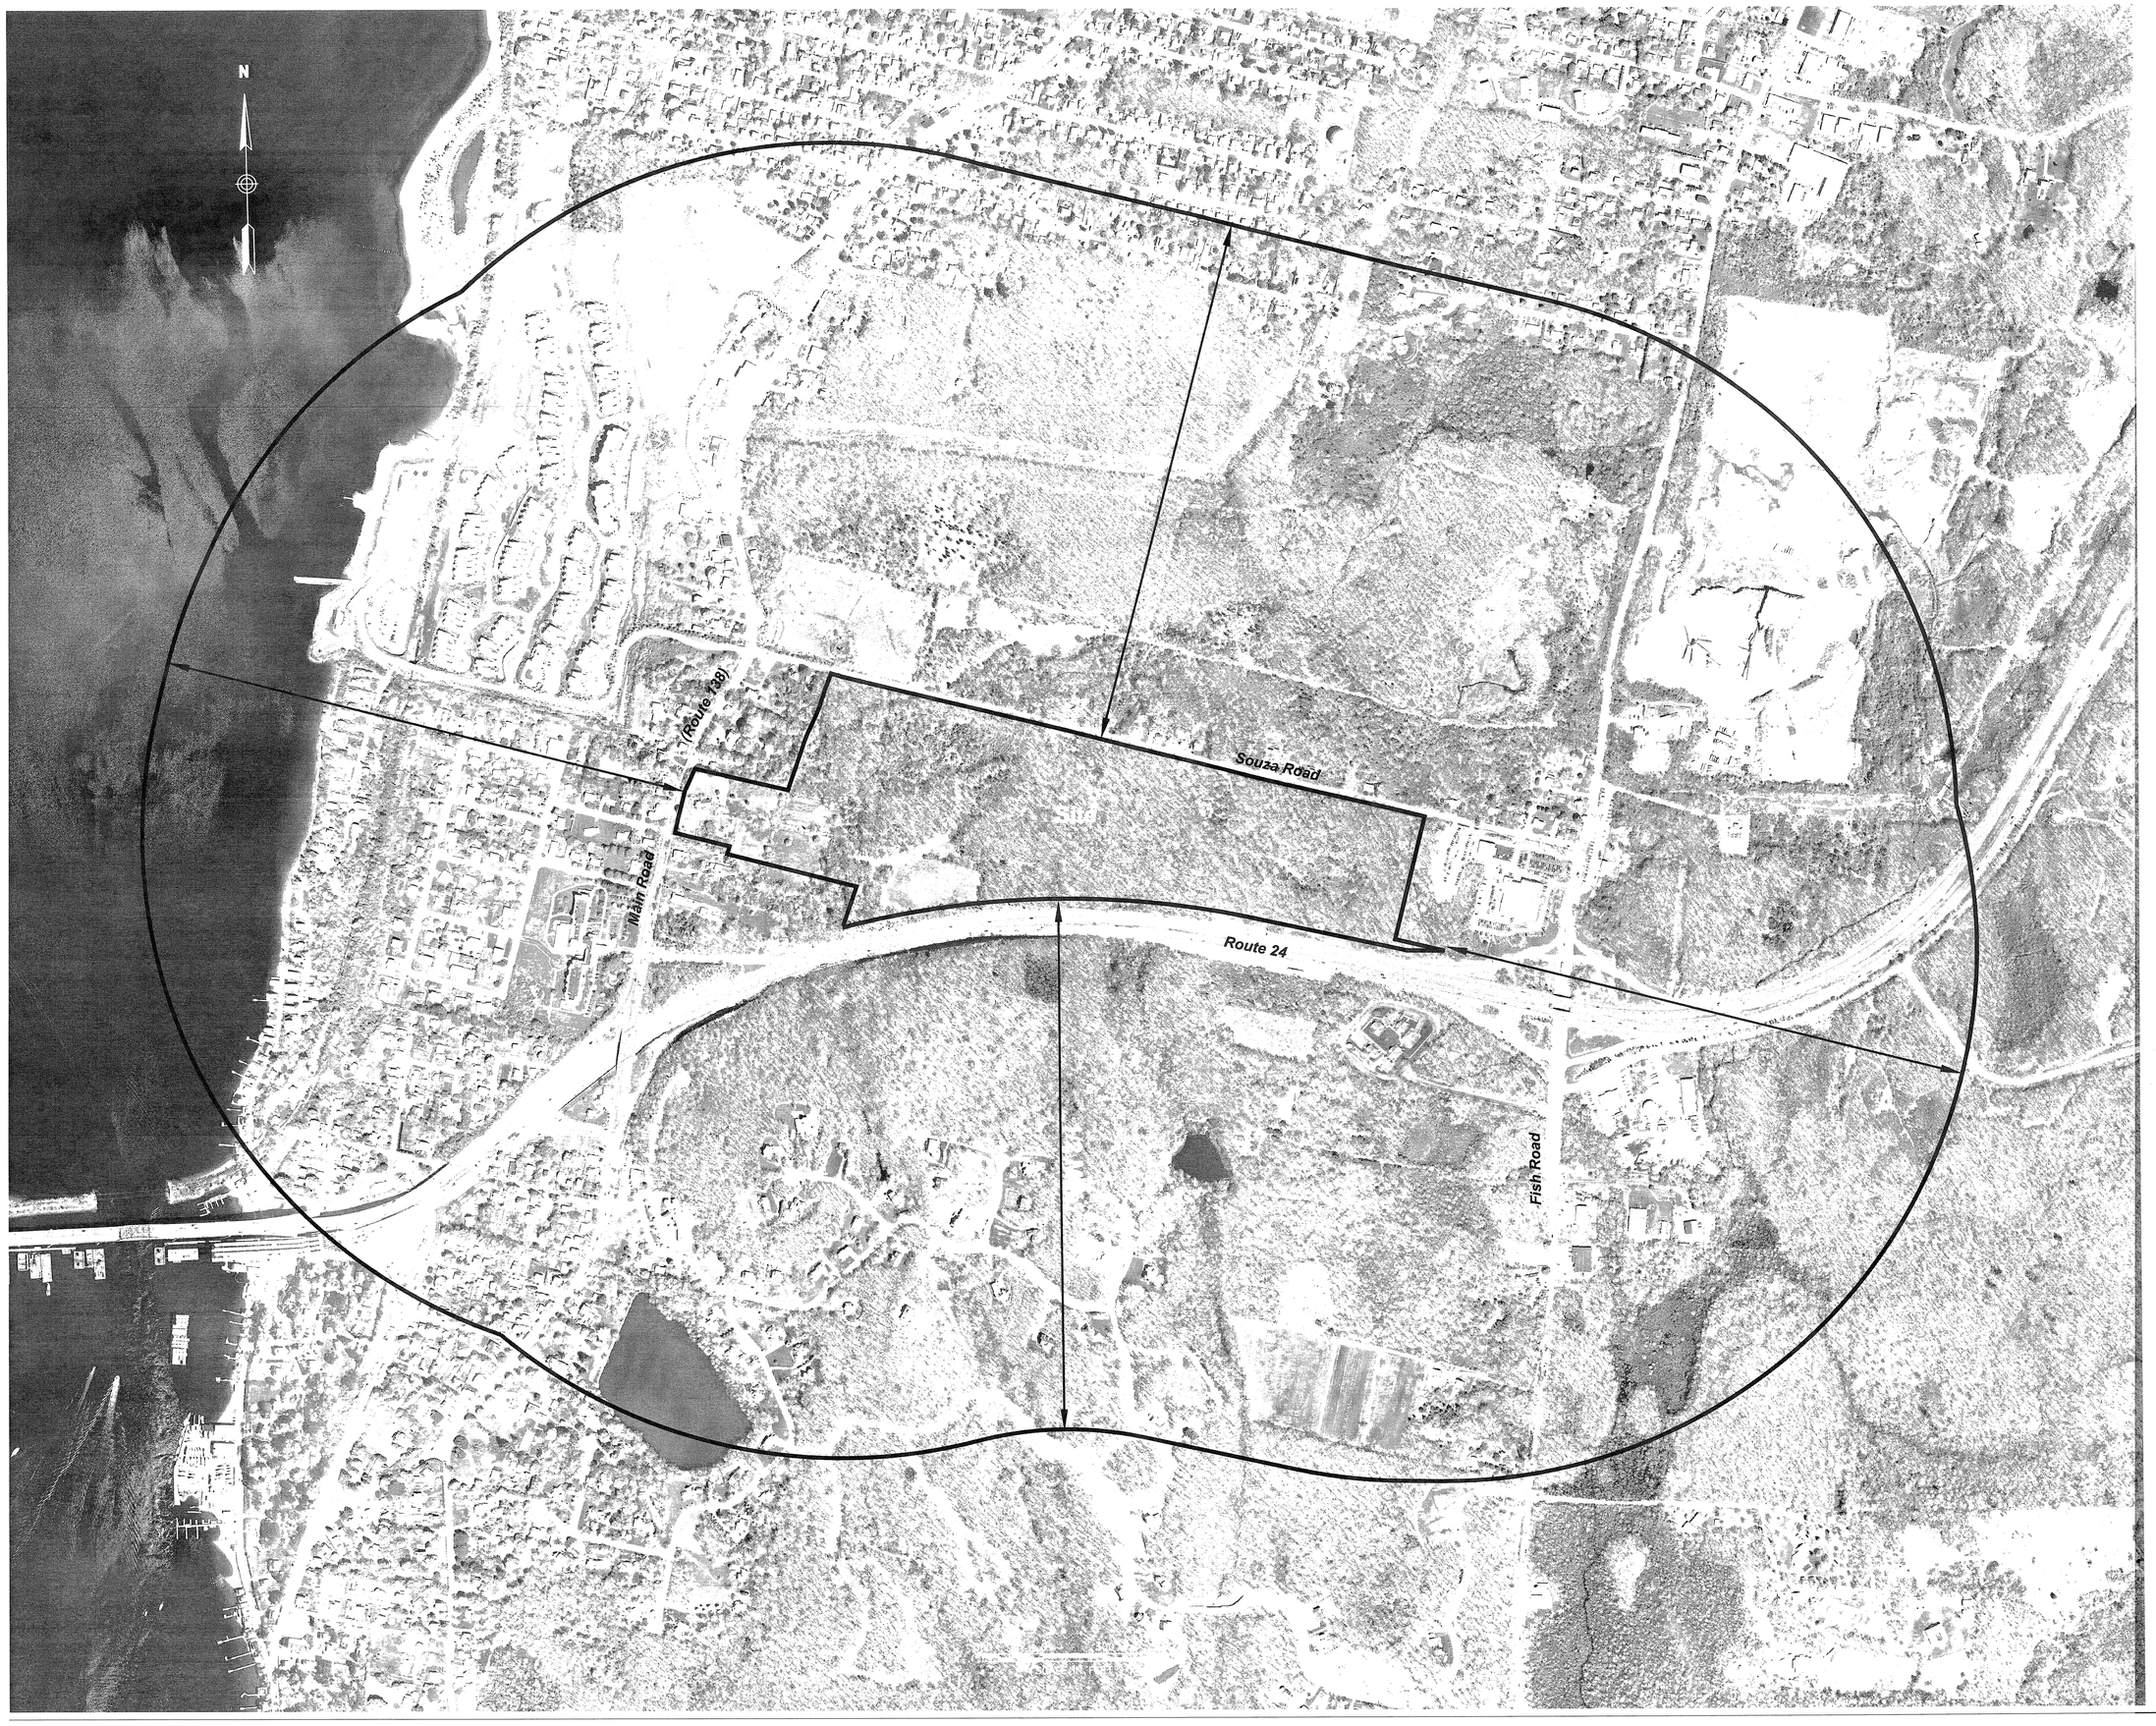

VHB

Vanasse Hangen Brustlin, Inc.

Transportation
Land Development
Environmental Services

10 Dorrance Street, Suite 400
Providence, Rhode Island 02903
401.272.8100 • FAX 401.273.9694

No.	Revision	Date	Appvd.

Designed by | Drawn by | Checked by

CAD checked by | Approved by

Scale As Noted | Date July 29, 2014

Project Title

Tiverton Crossings

Main Road
Tiverton, Rhode Island

Issued for

Master Plan Approval

Not Approved for Construction

Drawing Title

General Location Map

RENEE E. CODEGA
STATE OF RHODE ISLAND
No. 6517
REGISTERED PROFESSIONAL ENGINEER
7/29/14

Drawing Number

C-1

Sheet 1 of 12

Project Number 72473.00

72473-LOCATION PLAN.DWG