Saved Thursday, July 24, 2014 9:45:27 AM RCODEGA Plotted Thursday, July 24, 2014 9:50:05 AM Codega, Renee

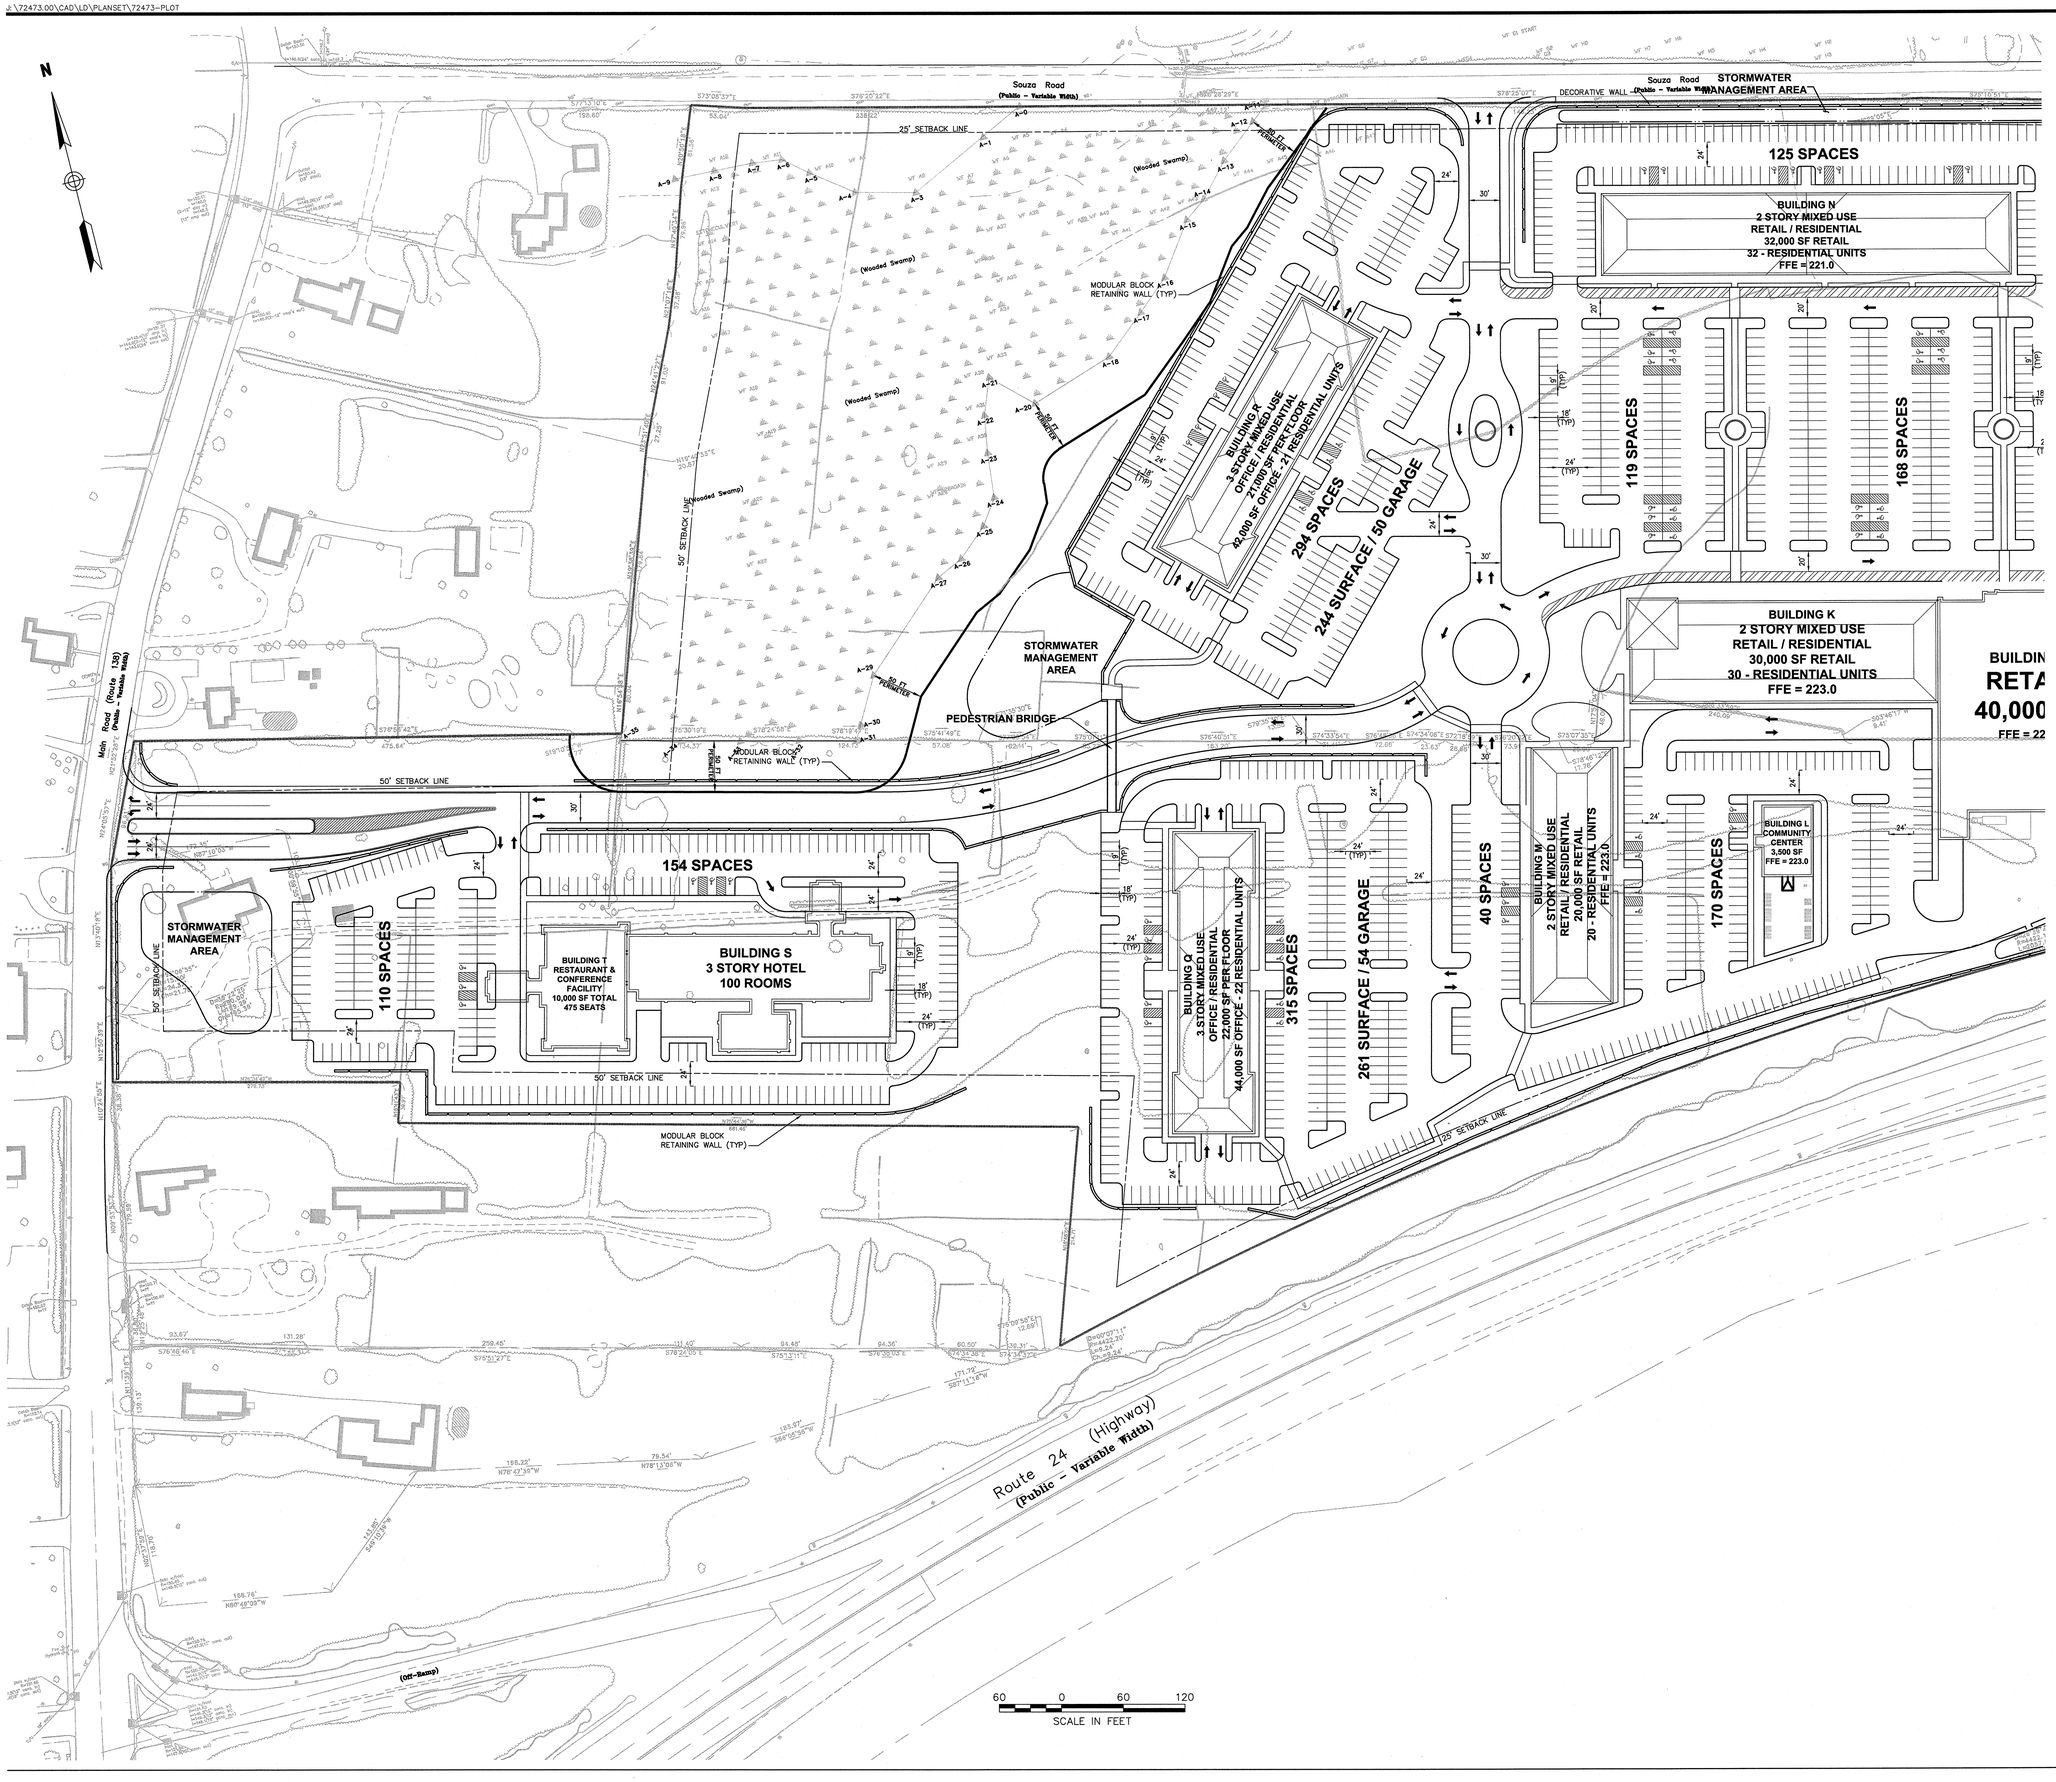

VHB
Vanasse Hangen Brustlin, Inc.
Transportation
Land Development
Environmental Services
10 Dorrance Street, Suite 400
Providence, Rhode Island 02903
401.272.8100 • FAX 401.273.9694

No.	Revision	Date	Appvd.

Designed by	Drawn by	Checked by
CAD checked by	Approved by	
Scale As Noted	Date July 29, 2014	

Project Title
Tiverton Crossings

Main Road
Tiverton, Rhode Island

Issued for
Master Plan Approval

Not Approved for Construction

Drawing Title
Layout and Materials Plan 1

RENEE A. CODEGA
No. 6517
REGISTERED PROFESSIONAL ENGINEER
7/29/14

Drawing Number
C-5

Sheet 5 of 12

Project Number
72473.00

72473-PLOT.DWG