J:\72473.00\CAD\LD\PLANSET\72473-PLOT

Saved Thursday, July 24, 2014 9:45:27 AM RCODEGA Plotted Thursday, July 24, 2014 9:50:38 AM Codega, Renee

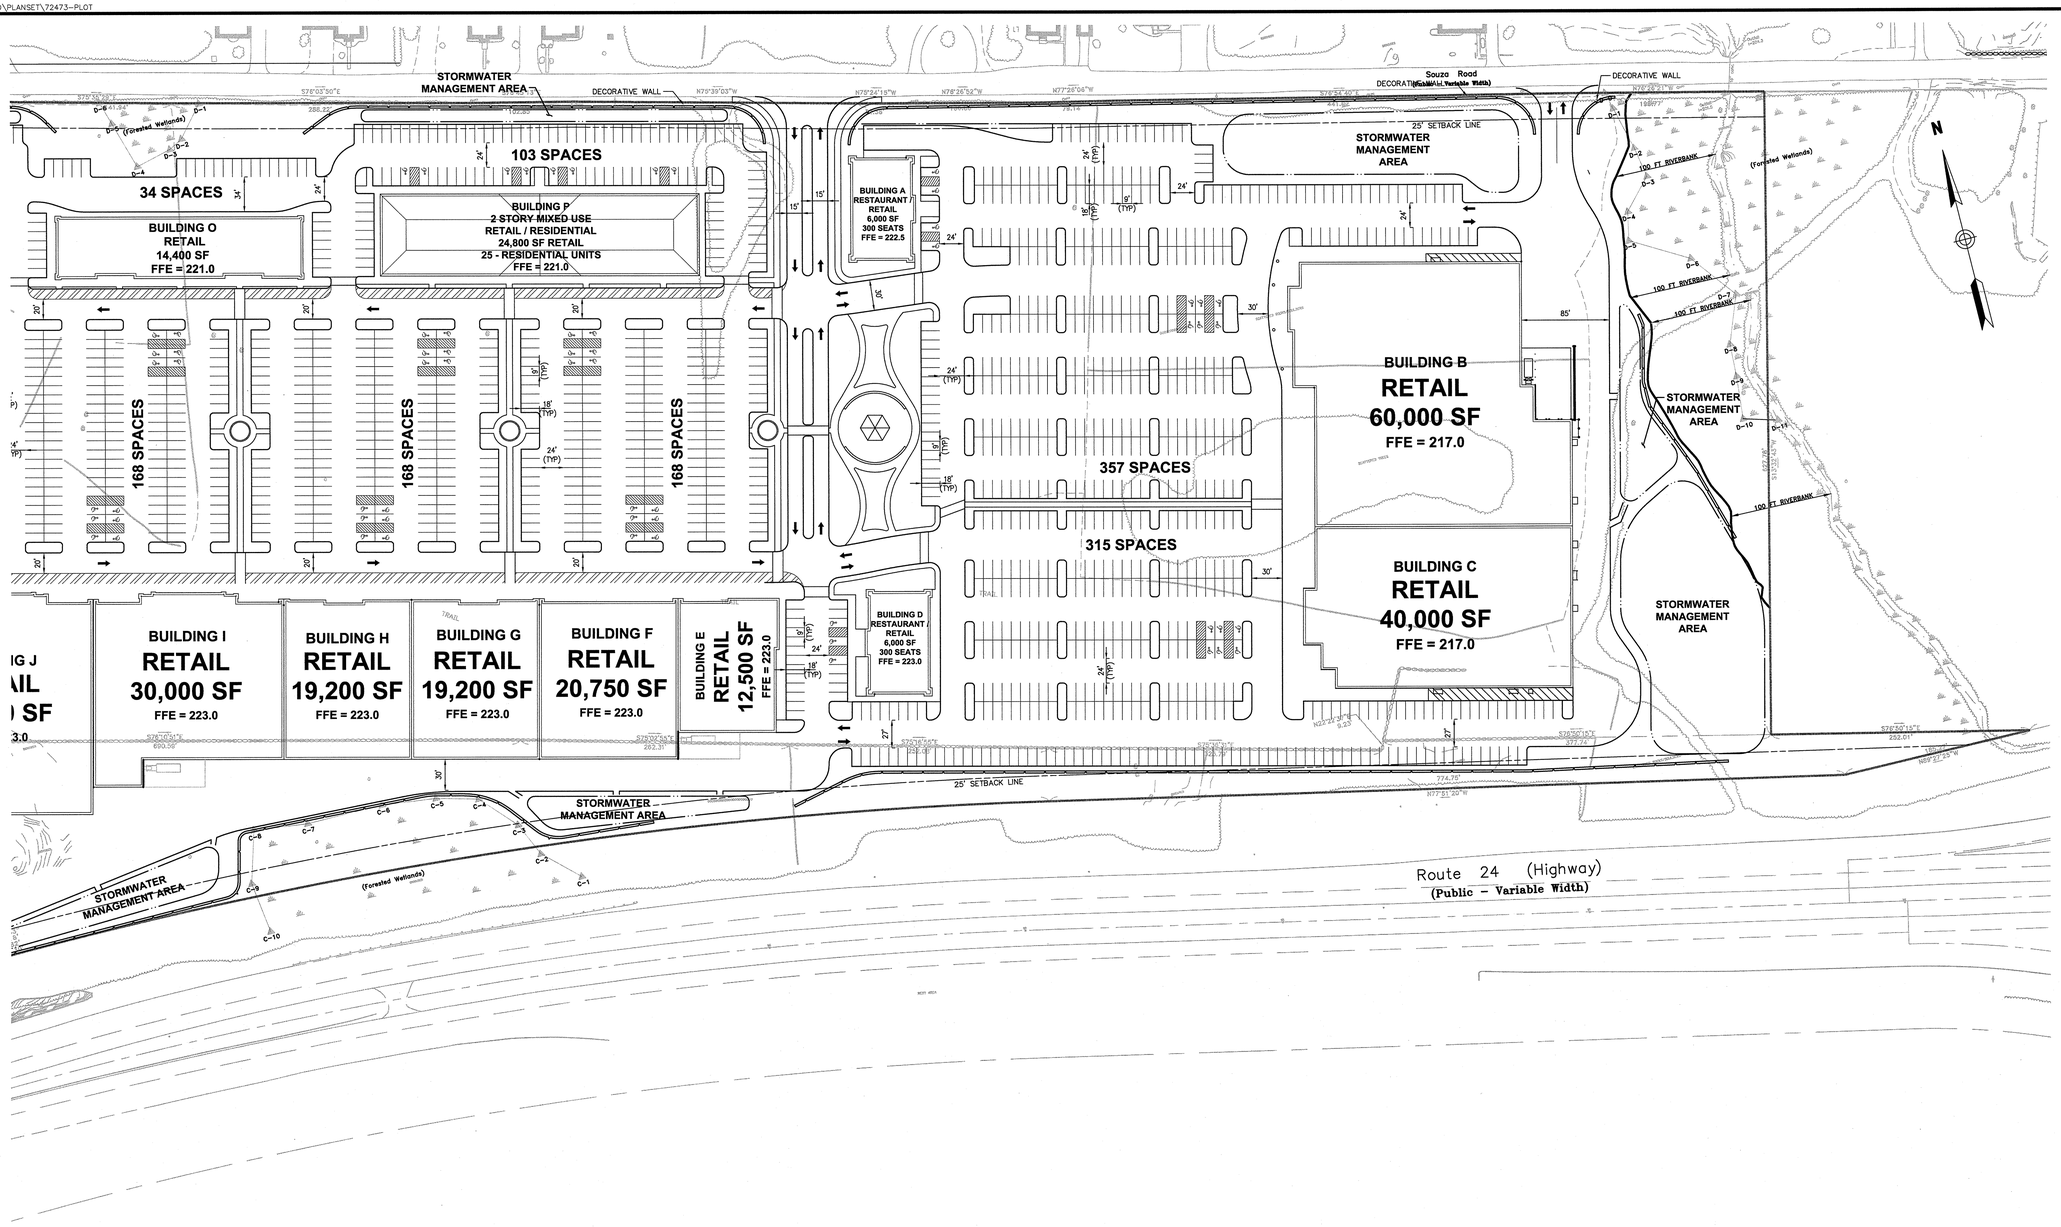

60 0 60 120
SCALE IN FEET

VHB
Vanasse Hangen Brustlin, Inc.
Transportation
Land Development
Environmental Services
10 Dorrance Street, Suite 400
Providence, Rhode Island 02903
401.272.8100 • FAX 401.273.9694

No.	Revision	Date	Appvd.

Designed by | Drawn by | Checked by
CAD checked by | Approved by
Scale As Noted | Date July 29, 2014

Project Title
Tiverton Crossings

Main Road
Tiverton, Rhode Island

Issued for
Master Plan Approval

Not Approved for Construction

Drawing Title
Layout and Materials Plan 2

RENEE L. CODEGA
No. 6517
REGISTERED PROFESSIONAL ENGINEER
7/24/14

Drawing Number
C-6

Sheet 6 of 12

Project Number
72473.00

72473-PLOT.DWG