J:\72473.00\CAD\LD\PLANSET\72473-PLOT
Saved Thursday, July 24, 2014 9:45:27 AM RCODEGA Plotted Thursday, July 24, 2014 9:46:40 AM Codego, Renee

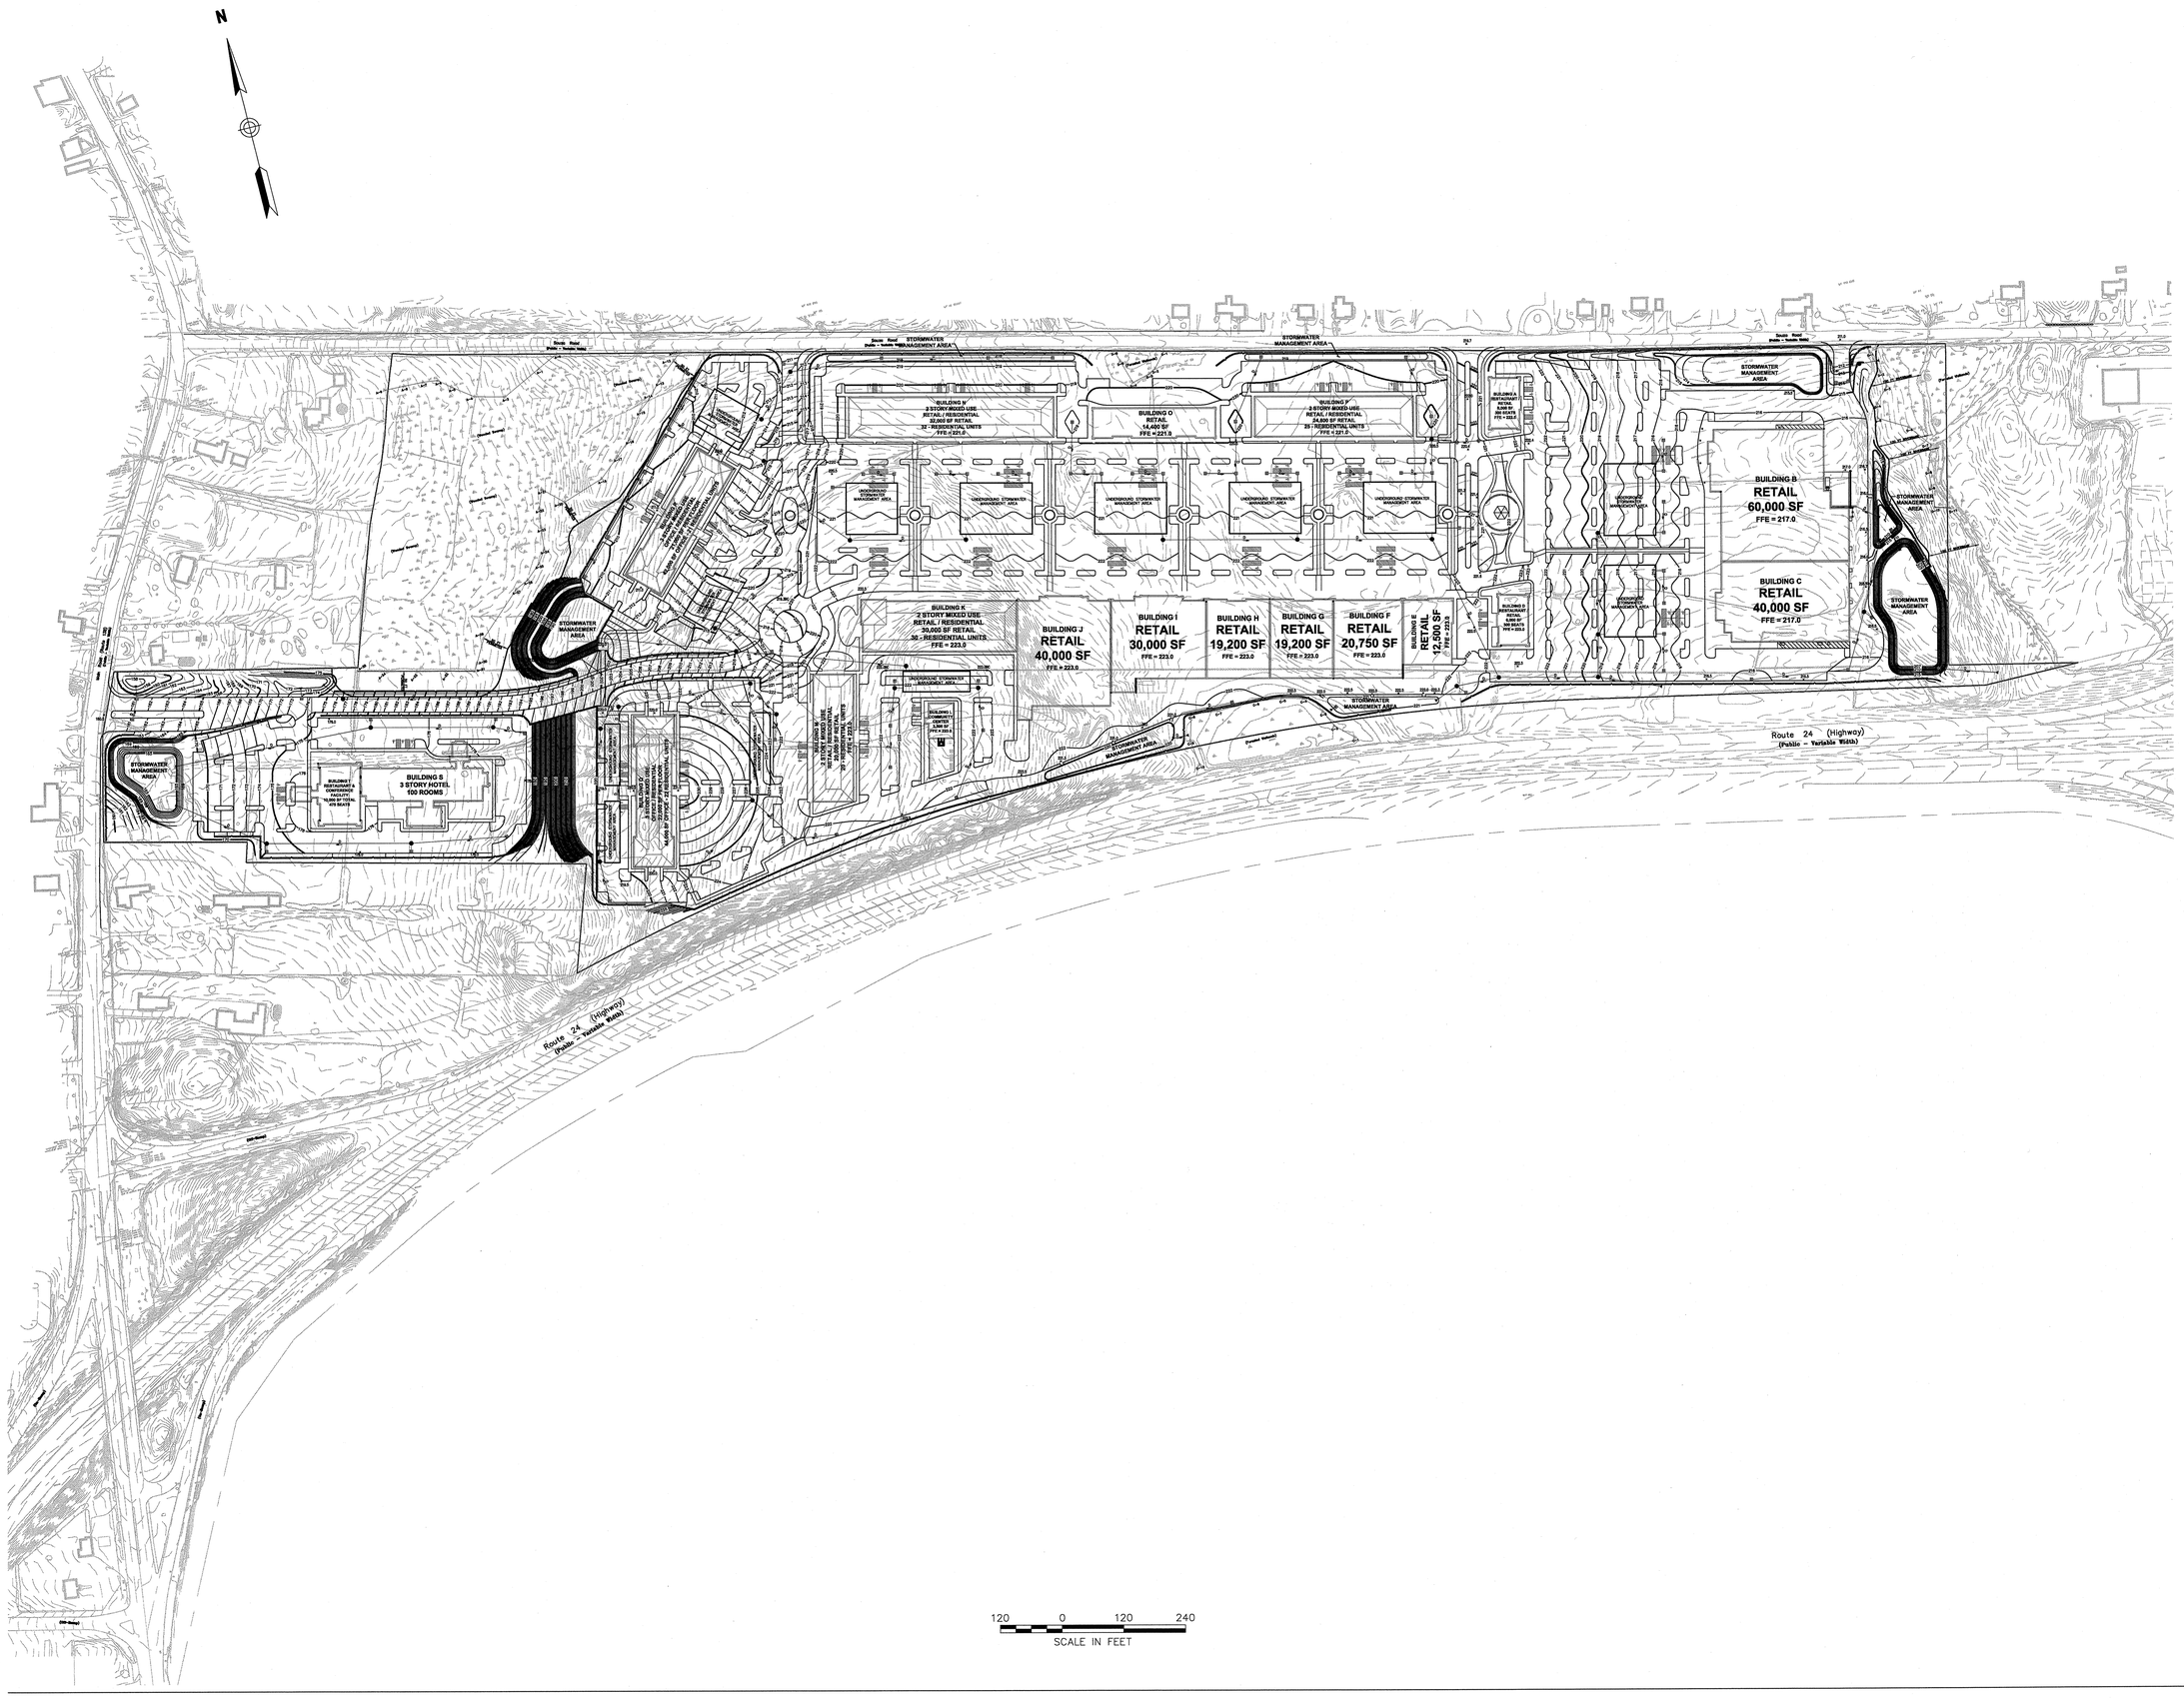

VHB
Vanasse Hangen Brustlin, Inc.
Transportation
Land Development
Environmental Services
10 Dorrance Street, Suite 400
Providence, Rhode Island 02903
401.272.8100 • FAX 401.273.9694

No.	Revision	Date	Appvd.

Designed by | Drawn by | Checked by
CAD checked by | Approved by
Scale As Noted | Date July 29, 2014

Project Title
Tiverton Crossings

Main Road
Tiverton, Rhode Island

Issued for
Master Plan Approval

Not Approved for Construction

Drawing Title
Overall Grading and Drainage Plan

RENEE J. CODEGA
No. 6517
REGISTERED PROFESSIONAL ENGINEER
7/29/14

Drawing Number
C-7

Sheet 7 of 12

Project Number
72473.00

72473-PLOT.DWG